Name of Work: Drilling of Borewell, Providing and Installing Pump, Motor and other accessories at Virupakshapura, Doddabommasandra, Thindlu, Vidyaranyapura areas in Ward No. 09 (Vidyarnayapura), Vidyaranyapura sub Division.

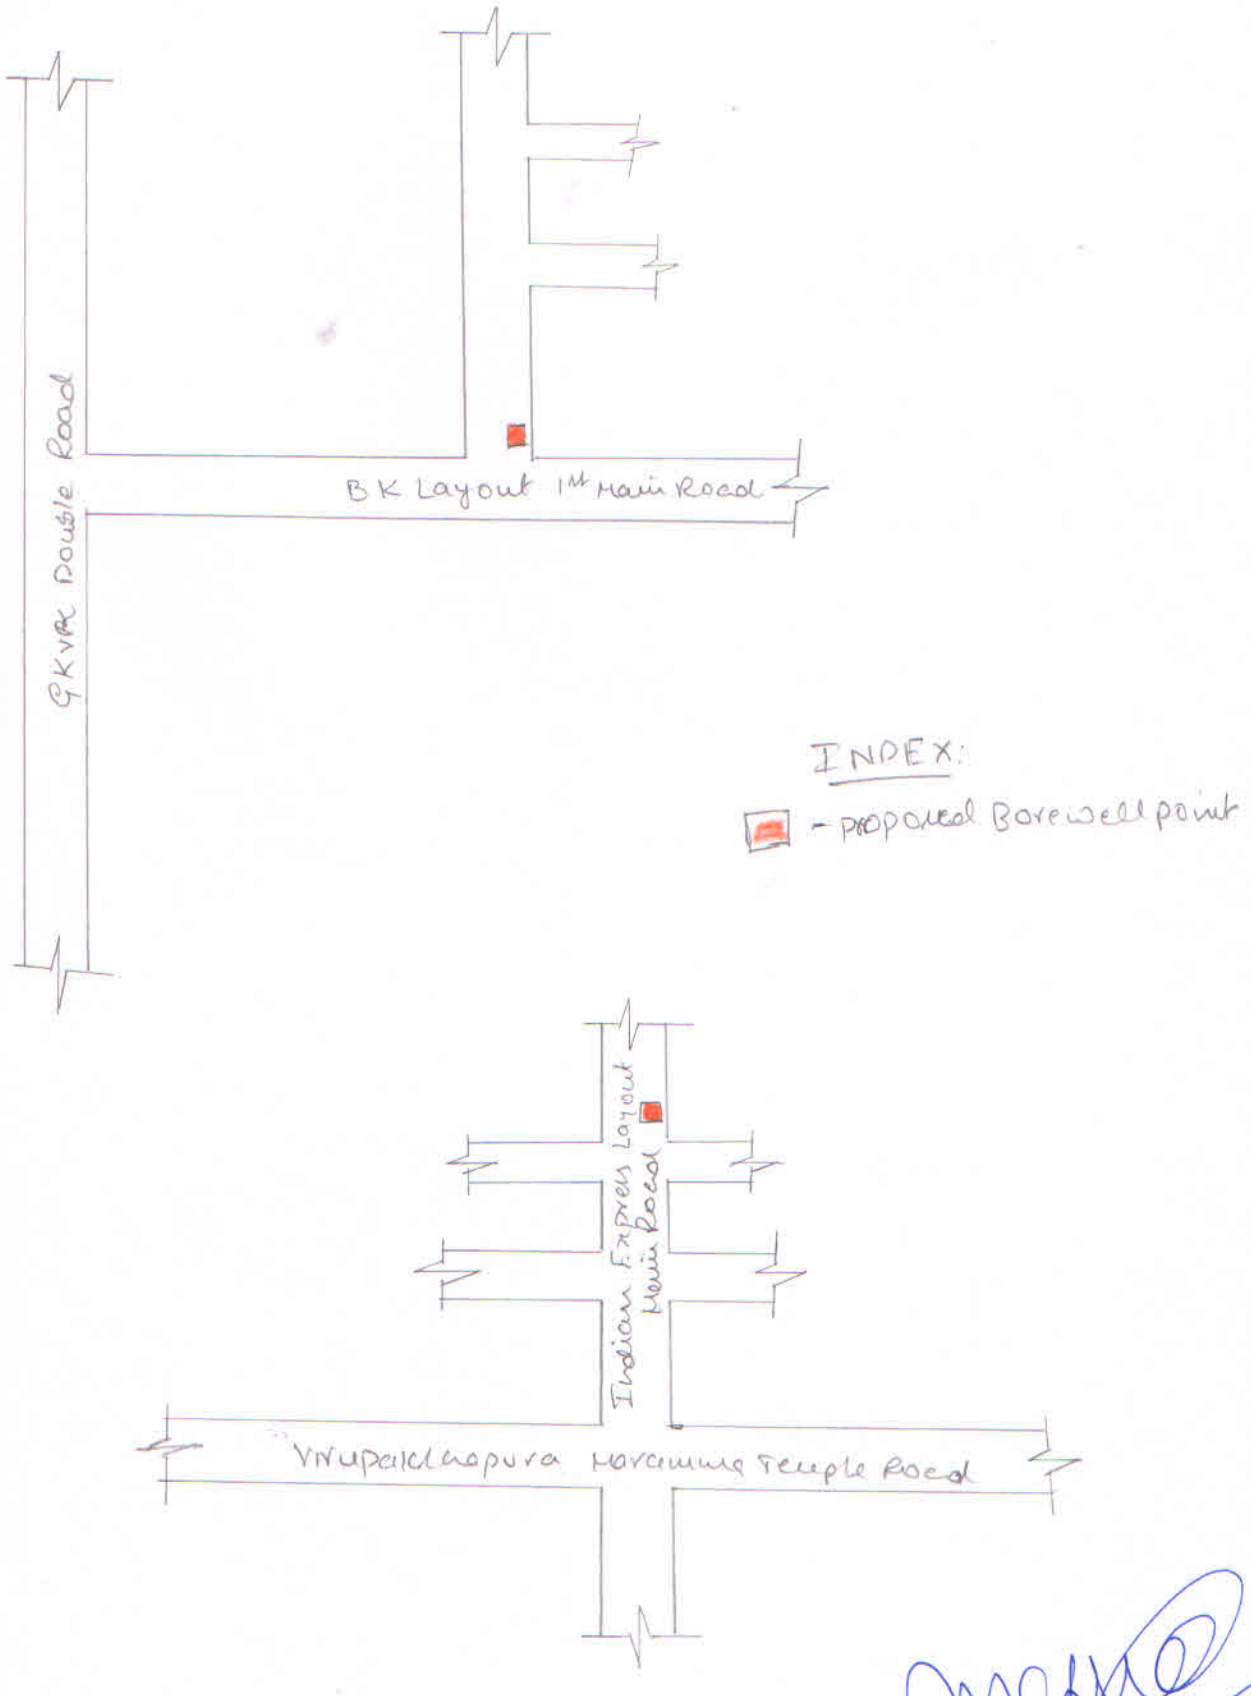

Assistant Executive Engineer
Vidyaranyapura Sub Division
BBMP, Bangalore - 97

Name of Work: Drilling of Borewell, Providing and Installing Pump, Motor and other accessories at Virupakshapura, Doddabommasandra, Thindlu, Vidyaranyapura areas in Ward No. 09 (Vidyarnayapura), Vidyaranyapura sub Division.

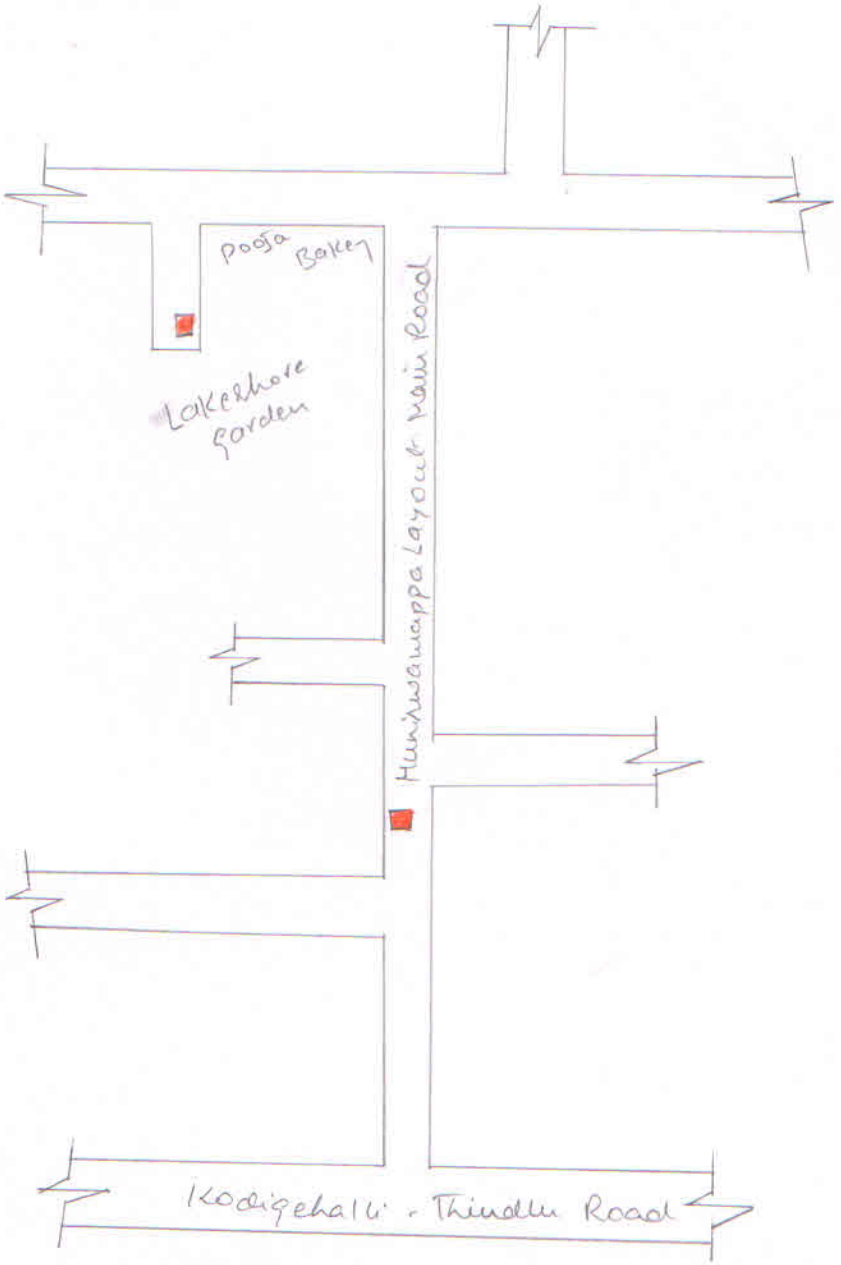

INDEX:

- proposed Borewell point

Assistant Executive Engineer
Vidyaranyapura Sub Division
BBMP, Bangalore - 97